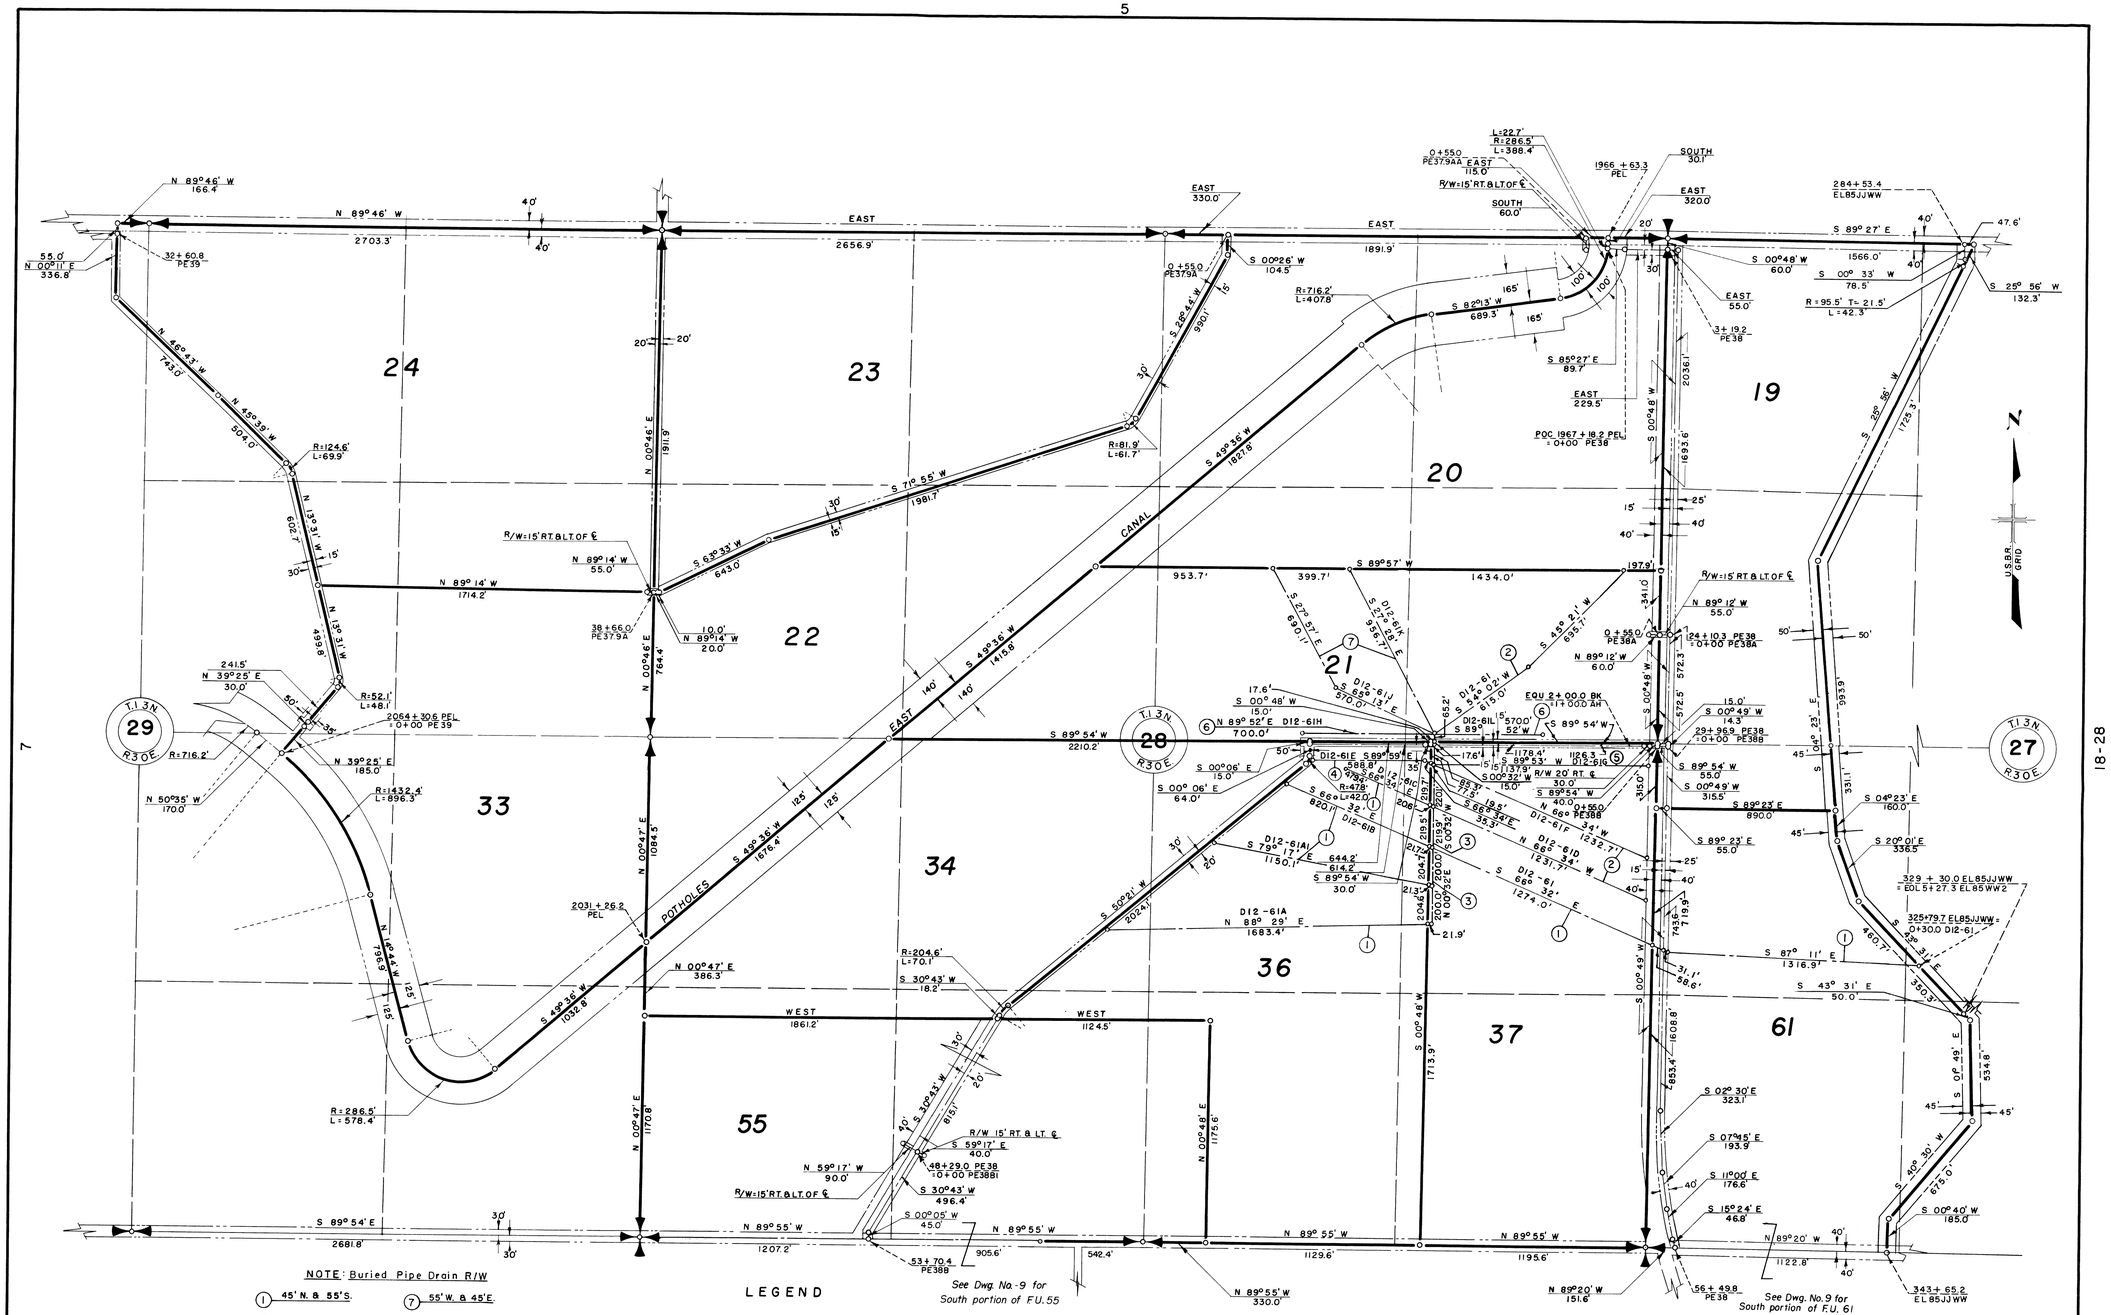

NOTE: Buried Pipe Drain R/W

1. 45' N. & 55' S.
2. 55' N. & 45' S.
3. 35' W. & 65' E.
4. 35' N. & 65' S.
5. 50' N. & 50' S.
6. 45' N. & TO LAT. S.
7. 55' W. & 45' E.

LEGEND

- Boundaries of Farm Units
- Rights of Way for Roads
- Rights of Way for Canals
- Rights of Way for Drains
- Rights of Way for Proposed Roads
- 23 Farm Unit Number

400 3 2 1 0 2 4 6 800
SCALE OF FEET

Drawn J.W.S.
Checked J.R.O.
Surveys certified
J. D. Humes
Chief, Engr. Div.

DATE 6-12-57

I certify that this is Sheet 2 of 3 Supplemental Sheets of the Third Revision of the Final Farm Unit Plat of Irrigation Block 12.

Wm. H. Tuller
Regional Director

DATE 7-8-57

REV. TO 11-17-82 dc